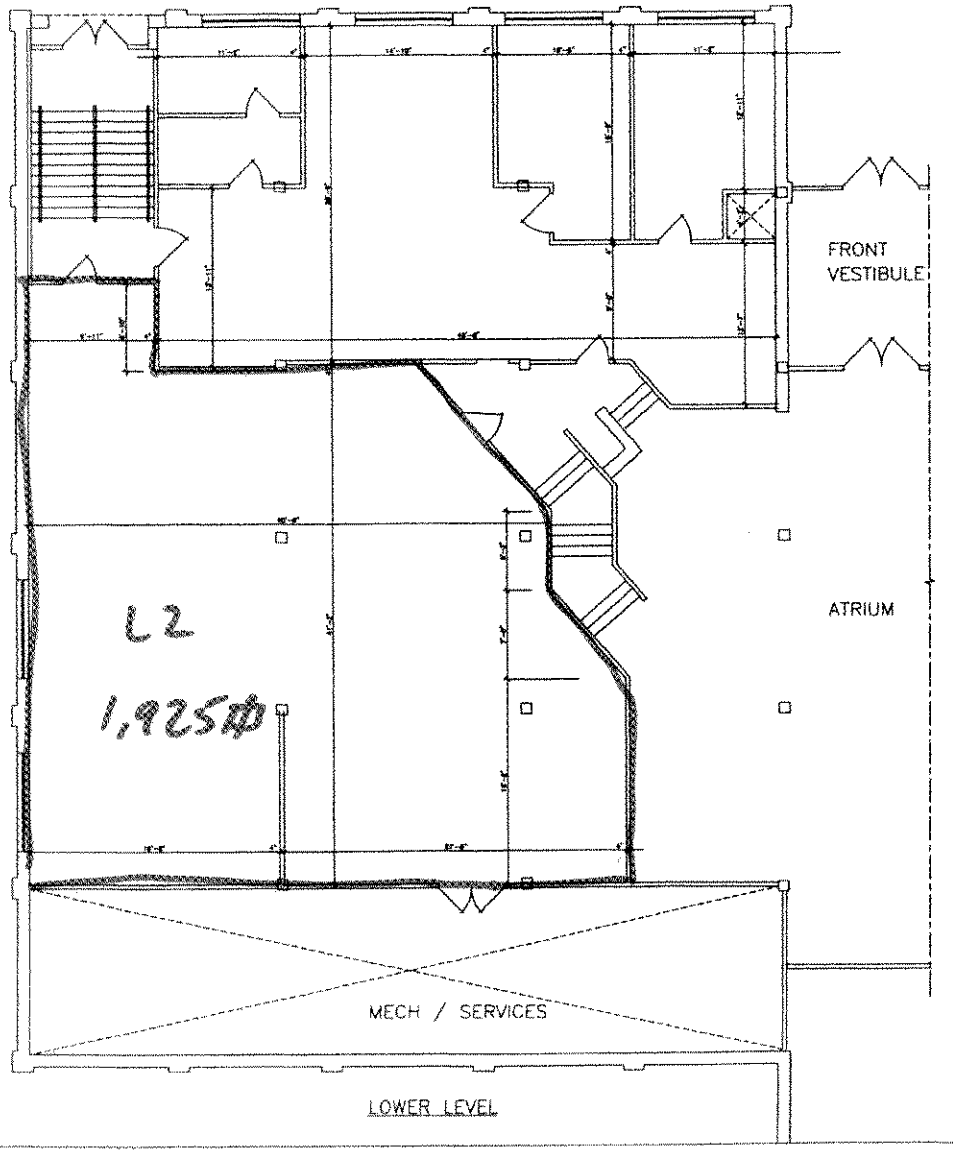

LOWER LEVEL

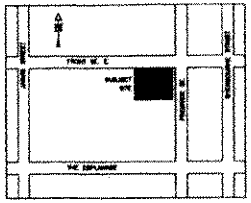

LOCATION MAP N.T.S.

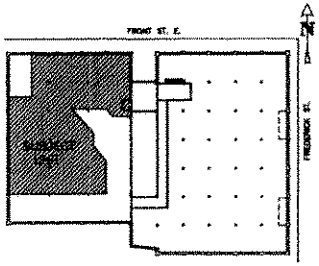

KEY PLAN

L1
+
L2

REVISIONS

ARCHITECTURAL DESIGN CO. INC.

PROJECT
EXISTING OFFICE LAYOUT
FOR: FIDELITY GROUP
AT: 145 FRONT ST
TORONTO

DRAWING
PLANS

DATE SEPT/11	PROJECT NO 11-049
SCALE D.A.	DRAWING NO A-1
DRAWN	
SCALE 3/16"=1'-0"	